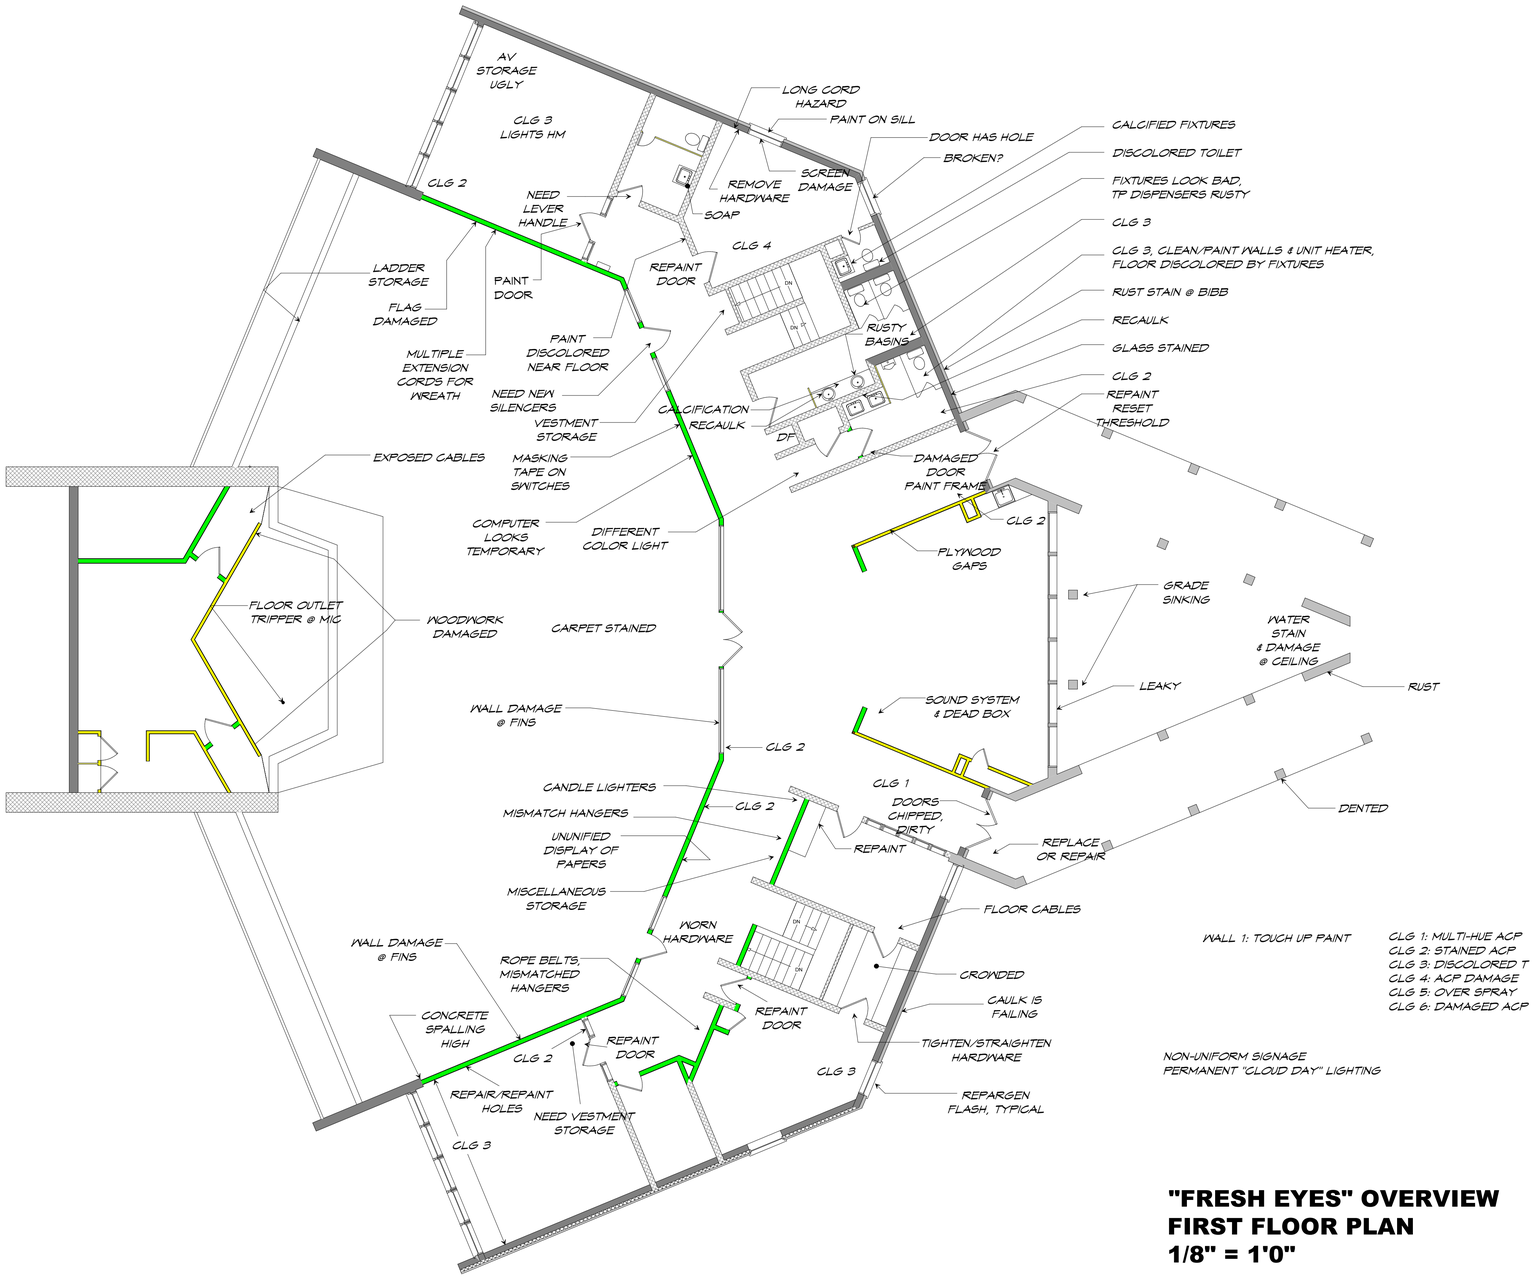

WALL 1: TOUCH UP PAINT

CLG 1: MULTI-HUE ACP
CLG 2: STAINED ACP
CLG 3: DISCOLORED T
CLG 4: ACP DAMAGE
CLG 5: OVER SPRAY
CLG 6: DAMAGED ACP

NON-UNIFORM SIGNAGE
PERMANENT "CLOUD DAY" LIGHTING

"FRESH EYES" OVERVIEW
FIRST FLOOR PLAN
1/8" = 1'0"

ADDITION AND REMODELING
ST. ANSGAR'S LUTHERAN CHURCH

file: STANS0602
12 JANUARY 2007

architecture + design
VIVUS

VIVUS ARCHITECTURE + DESIGN - 101 EAST FIFTH STREET #204 - NORTHFIELD MN 55057 - 507.645.9020 - WWW.VIVUSARCHITECTURE.COM

Copyright VIVUS Architecture & Design LLC 2006 All rights reserved. The design, concepts and documents remain the property of VIVUS and shall not be copied or used in conjunction with any other work (in whole or in part) without the written permission of the Architect.